DO NOT SCALE FROM THIS DRAWING, USE FIGURED DIMENSIONS ONLY.

ALL DIMENSIONS TO BE CHECKED ON SITE PRIOR TO ANY COMMENCEMENT OF WORK AND ANY OMISSIONS/ERRORS TO BE REPORTED TO THE ARCHITECT.

THIS DRAWING IS TO READ IN CONJUNCTION WITH ALL RELATED ARCHITECTS AND ENGINEER'S DRAWINGS AND ANY OTHER RELEVANT INFORMATION.

THE COPYRIGHT OF THIS DRAWING IS VESTED WITH HARRIS IRWIN ASSOCIATES AND MUST NOT BE COPIED OR REPRODUCED WITHOUT THEIR WRITTEN CONSENT.

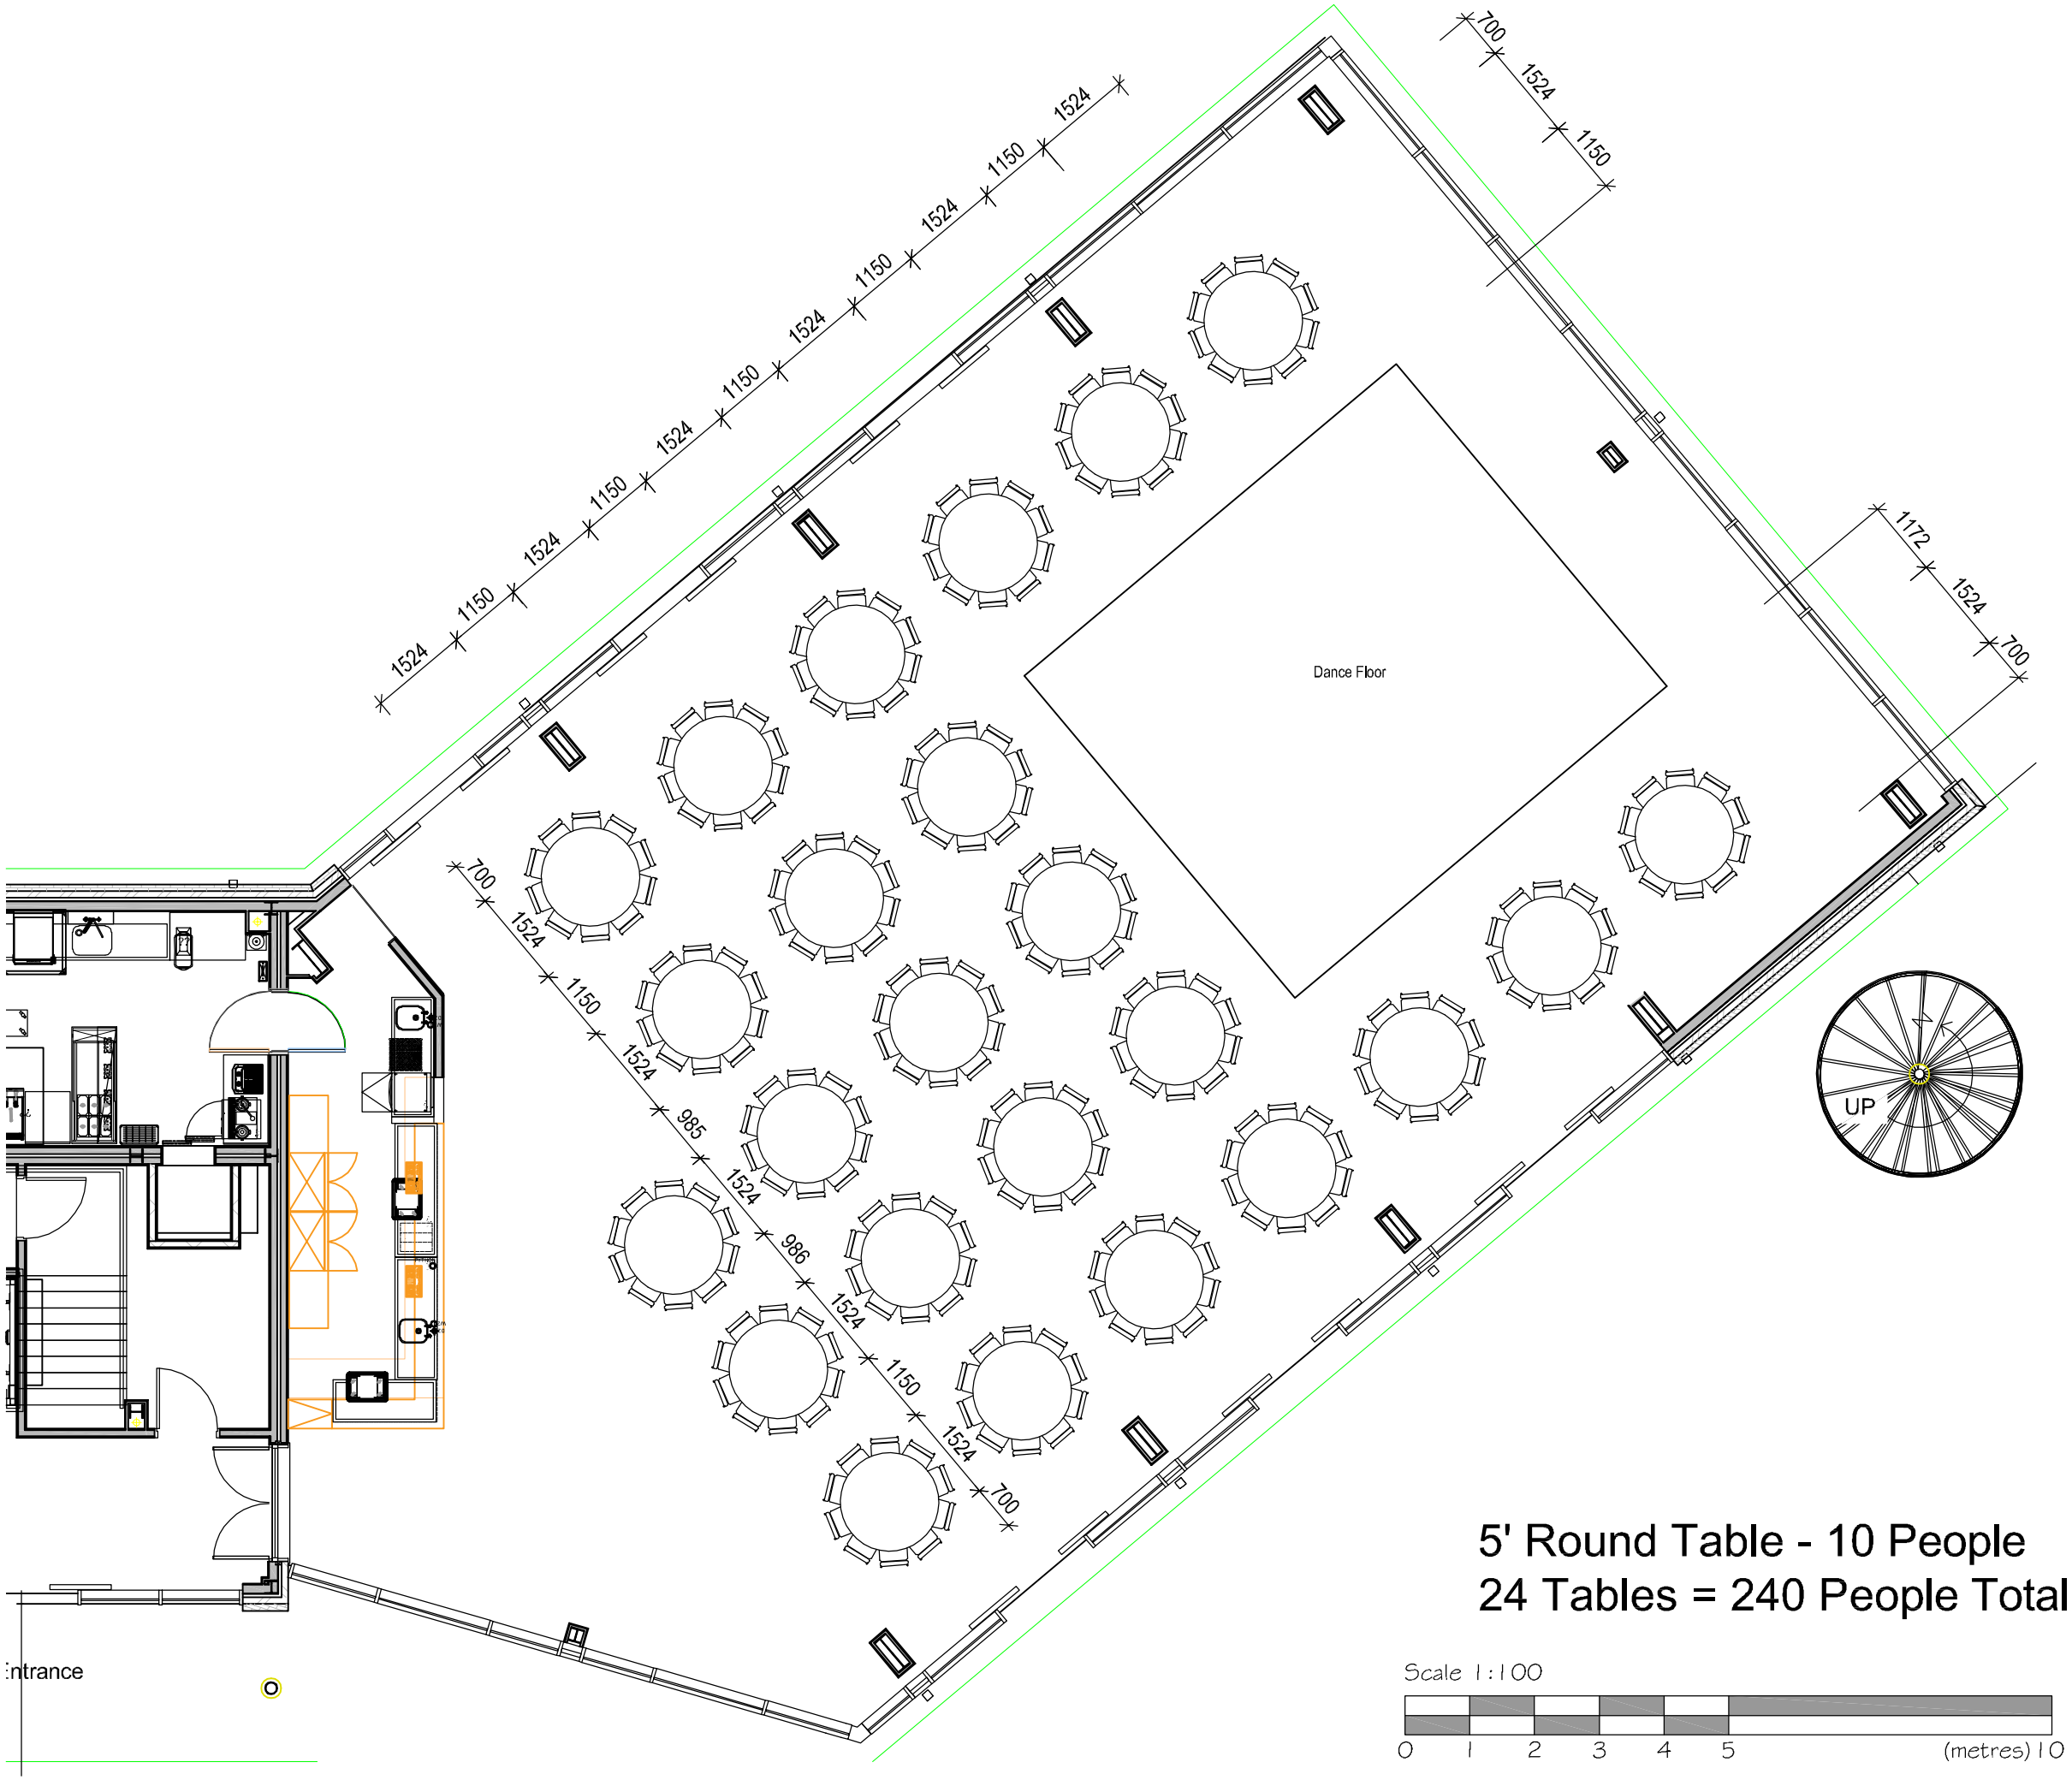

5' Round Table - 10 People
24 Tables = 240 People Total

Scale 1:100

0 1 2 3 4 5 (metres) 10

Rev	Date	Comment	By

harrisirwin
architects & designers

ASKE STABLES, ASKE, RICHMOND
NORTH YORKSHIRE DL10 5HG

t: 01748 825675
e: enquiries@harrisirwin.com
w: www.harrisirwin.com

Project:
New Owners and Trainers Facility
Thirsk Racecourse
Thirsk

Client:
Thirsk Racecourse

THIRSK RACECOURSE
YORKSHIRE RACING & EVENTS

Drawing:
Table Layout - 5' Rounds

INFORMATION

Scale @ A3	Date:	Drawn:	Checked:
1:100	Nov 2017	KTC	

Proj. No.:	Status:	Dwg. No.:	Rev No:
2194	CO	(70) 7007	-